FOURTH FLOOR PLAN - PRIVATE APARTMENTS
SCALE 1:200

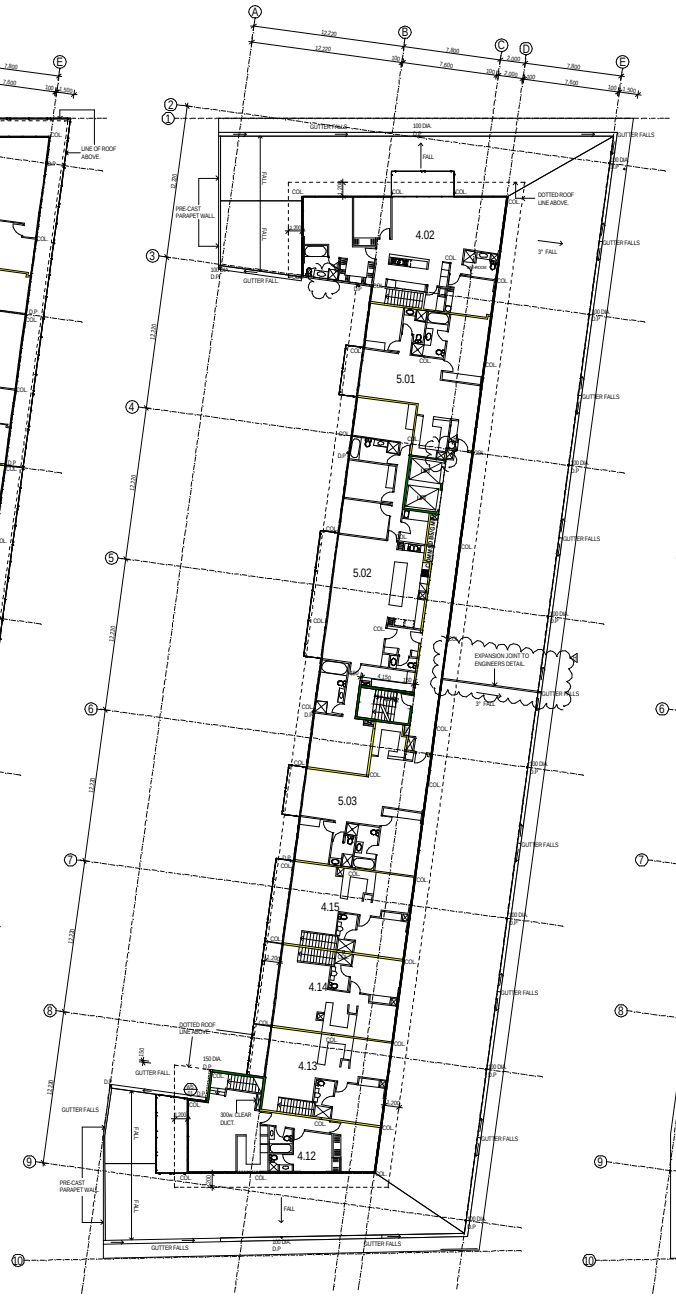

FIFTH FLOOR PLAN - PRIVATE APARTMENTS
SCALE 1:200

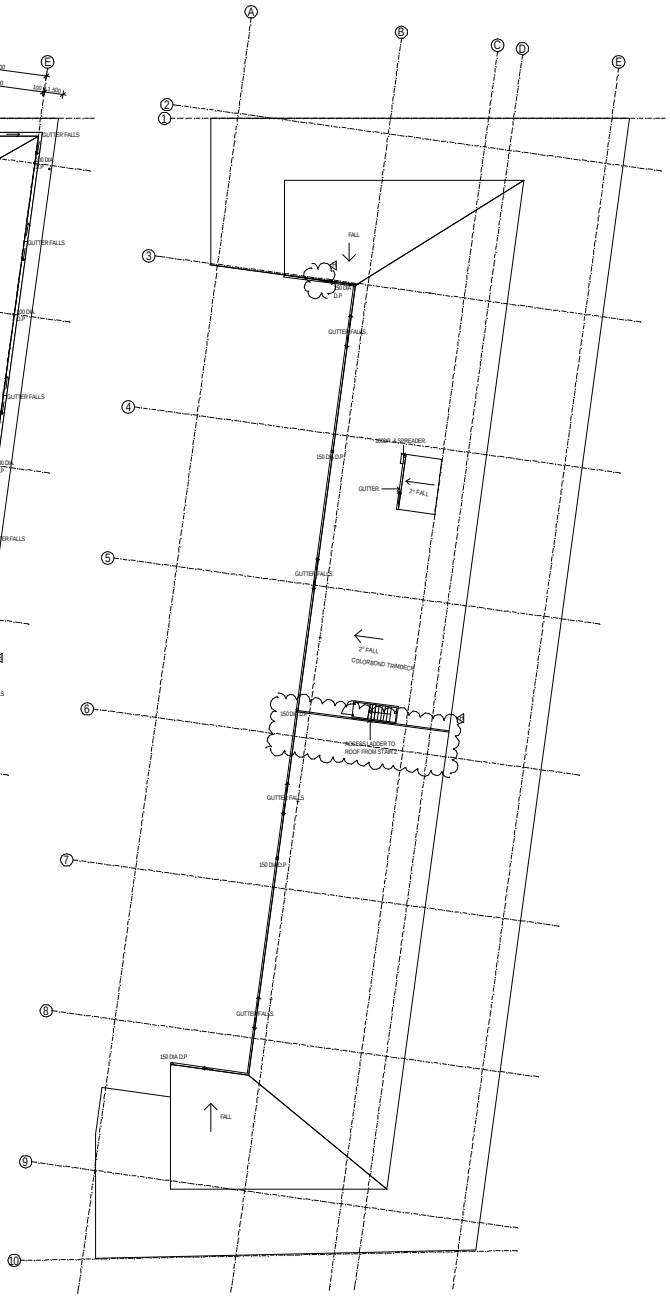

ROOF PLAN
SCALE 1:200

SCHEDULE OF FINISHES ABBREVIATIONS

Act	– Acoustic Ceiling Tiles	Pc	– Powdercoat
Al	– Aluminium	Pl	– Hard Plaster
Bb	– Bondor Panels	PIR	– Polyurethane
Bon	– Bondeck	PSF	– Precoat steel frame
Bp	– Brick Paving	Scr	– Screed
C	– Carpet	St	– Slate
CC	– Coloured concrete	SS	– Stainless Steel
Ct	– Carpet Tiles	Str	– Structaflor
CT	– Ceramic Floor Tiles	Stl	– Steel
Col	– Colorbond	Stn	– Stone
Conc	– Concrete	T	– Timber
Cr	– Cement Render	Tb	– Timber Boards
CT	– Ceramic Wall Tiles	Tf	– Timber Floor
Ex	– Existing	Tr	– Terrazzo
Fb	– Face Brickwork	VL	– Vinyl Tiles
FH	– Face Brickwork	Vs	– Vinyl Sheet
FcAS	– 4.5mm fibrous cement sheet	VSk	– Vinyl Skirting
FS	– 6mm fibrous cement sheet	Wb	– Weatherboards
FSt	– 6mm suspended fc sheet ceiling	Wp	– Wallpaper
FS	– 9mm fibrous cement sheet	Zn	– Zincalume
FcmS	– 9mm comp. fibrous cement sheet		
FcmS5	– 15mm comp. fibrous cement sheet		
G	– Glass		
MdF	– Medium Density Fibreboard		
MS	– Mineral Fibre Ceiling Tiles		
Ins	– Insulation		
Lam	– Laminate		
M	– Metal		
P	– Paint		
Pe	– Paint Effects		
Pb	– Plasterboard		
PbBh	– Plasterboard Bulkhead		
PbS	– Plasterboard suspended ceiling		
Pbw	– Waterproof plasterboard		

BUILDING ELEMENTS ABBREVIATIONS

AP	– Access Panel
AS	– Adjustable Shelf
at 2400	– Ceiling Height Shown
Bh	– Bulkhead
BWU	– Boiling Water Unit
+C3	– Cornice (also +C2, +C3, etc.)
CJ	– Construction Joint
EDB	– Electrical Distribution Board
DP	– Downpipe
DW	– Dishwasher (Supplied by Others)
F	– Fixed Glass
FCL	– Finished Ceiling Level
FE	– Fire Extinguisher
FFL	– Finished Floor Level
FHR	– Fire Hose Reel
FS	– Fixed Shelf
FW	– Floor Waste
GL	– Ground Level
HR	– Handrail
HWC	– Hot Water Cylinder
IL	– Invert Level
LMR	– Lift Motor Room
MDF	– Main Distribution Frame
MW	– Microwave (Supplied by Others)
R	– Refrigerator (Supplied by Others)
RG	– Roller Grille
RL	– Reduced Level
RS	– Roller Shutter
SD	– Spoon Drain
SCTB	– Speaker Cable Termination Box
SFL	– Structural Finished Level
SSL	– Structural Slab Level
SSS	– Stainless Steel Sink
TI	– Floor Mounted Tactile Indicator
TR	– Towel Rail
TRH	– Toilet Roll Holder
*	– Locks to Spec.
	– Existing Level
	– New Level
	– Datum Level

KEY:

- 100mm PRE-CAST CONCRETE WALLS.
- 120mm PRE-CAST CONCRETE WALLS.
- 150mm PRE-CAST CONCRETE WALLS.
- 200mm PRE-CAST CONCRETE WALLS.
- 144mm ACOUSTIC PLASTERBOARD WALLS.

COL. A - 250 x 400
COL. B - 250 x 500
COL. C - 250 x 750
COL. D - 250 x AS SHOWN

Issue	Date	Description	Int.	App.
H	09-06-04	COLUMNS LOCATED,ROOF & DUCTS AMENDED		
G	09-05-04	ROOF AMENDED		
F	06-04-04	PRIVATE APARTMENTS & GLAZING AMENDED		
E	06-04-04	APARTMENT 4.03 AMENDED		

Project
CORNWALL

Drawing Title
FOURTH &, FIFTH FLOOR & ROOF PLANS

ARTAS
ARCHITECTS AND PLANNERS
Melbourne
13 Nash Street
Glen Iris VIC 3146
T 03 9885 7611
F 03 9885 7615
Sydney
Suite 403
410 Elizabeth Street
Surry Hills NSW 2010
T 02 9211 9999
F 02 9211 9900
Launceston
64 Tamar Street
Launceston TAS 7250
T 03 6331 2711
F 03 6331 2149
Internet
www.artas.com.au
e-mail
info@artas.com.au

Scale	1:200
Drawn	CA,JE,PB
Approved	
PRELIMINARY / TENDER / CONSTRUCTION	
Plot Date	09.06.04

project north

Project no.
03409
Drawing no.
A103/H

Use figured dimensions in preference to scaled dimensions. All dimensions to be verified on site.

© COPYRIGHT
These drawings and designs and the copyright there of are the property of Artas Architects and must not be used, retained or copied without the written permission of Artas Architects. (a.b.n. 10 050 405 963)